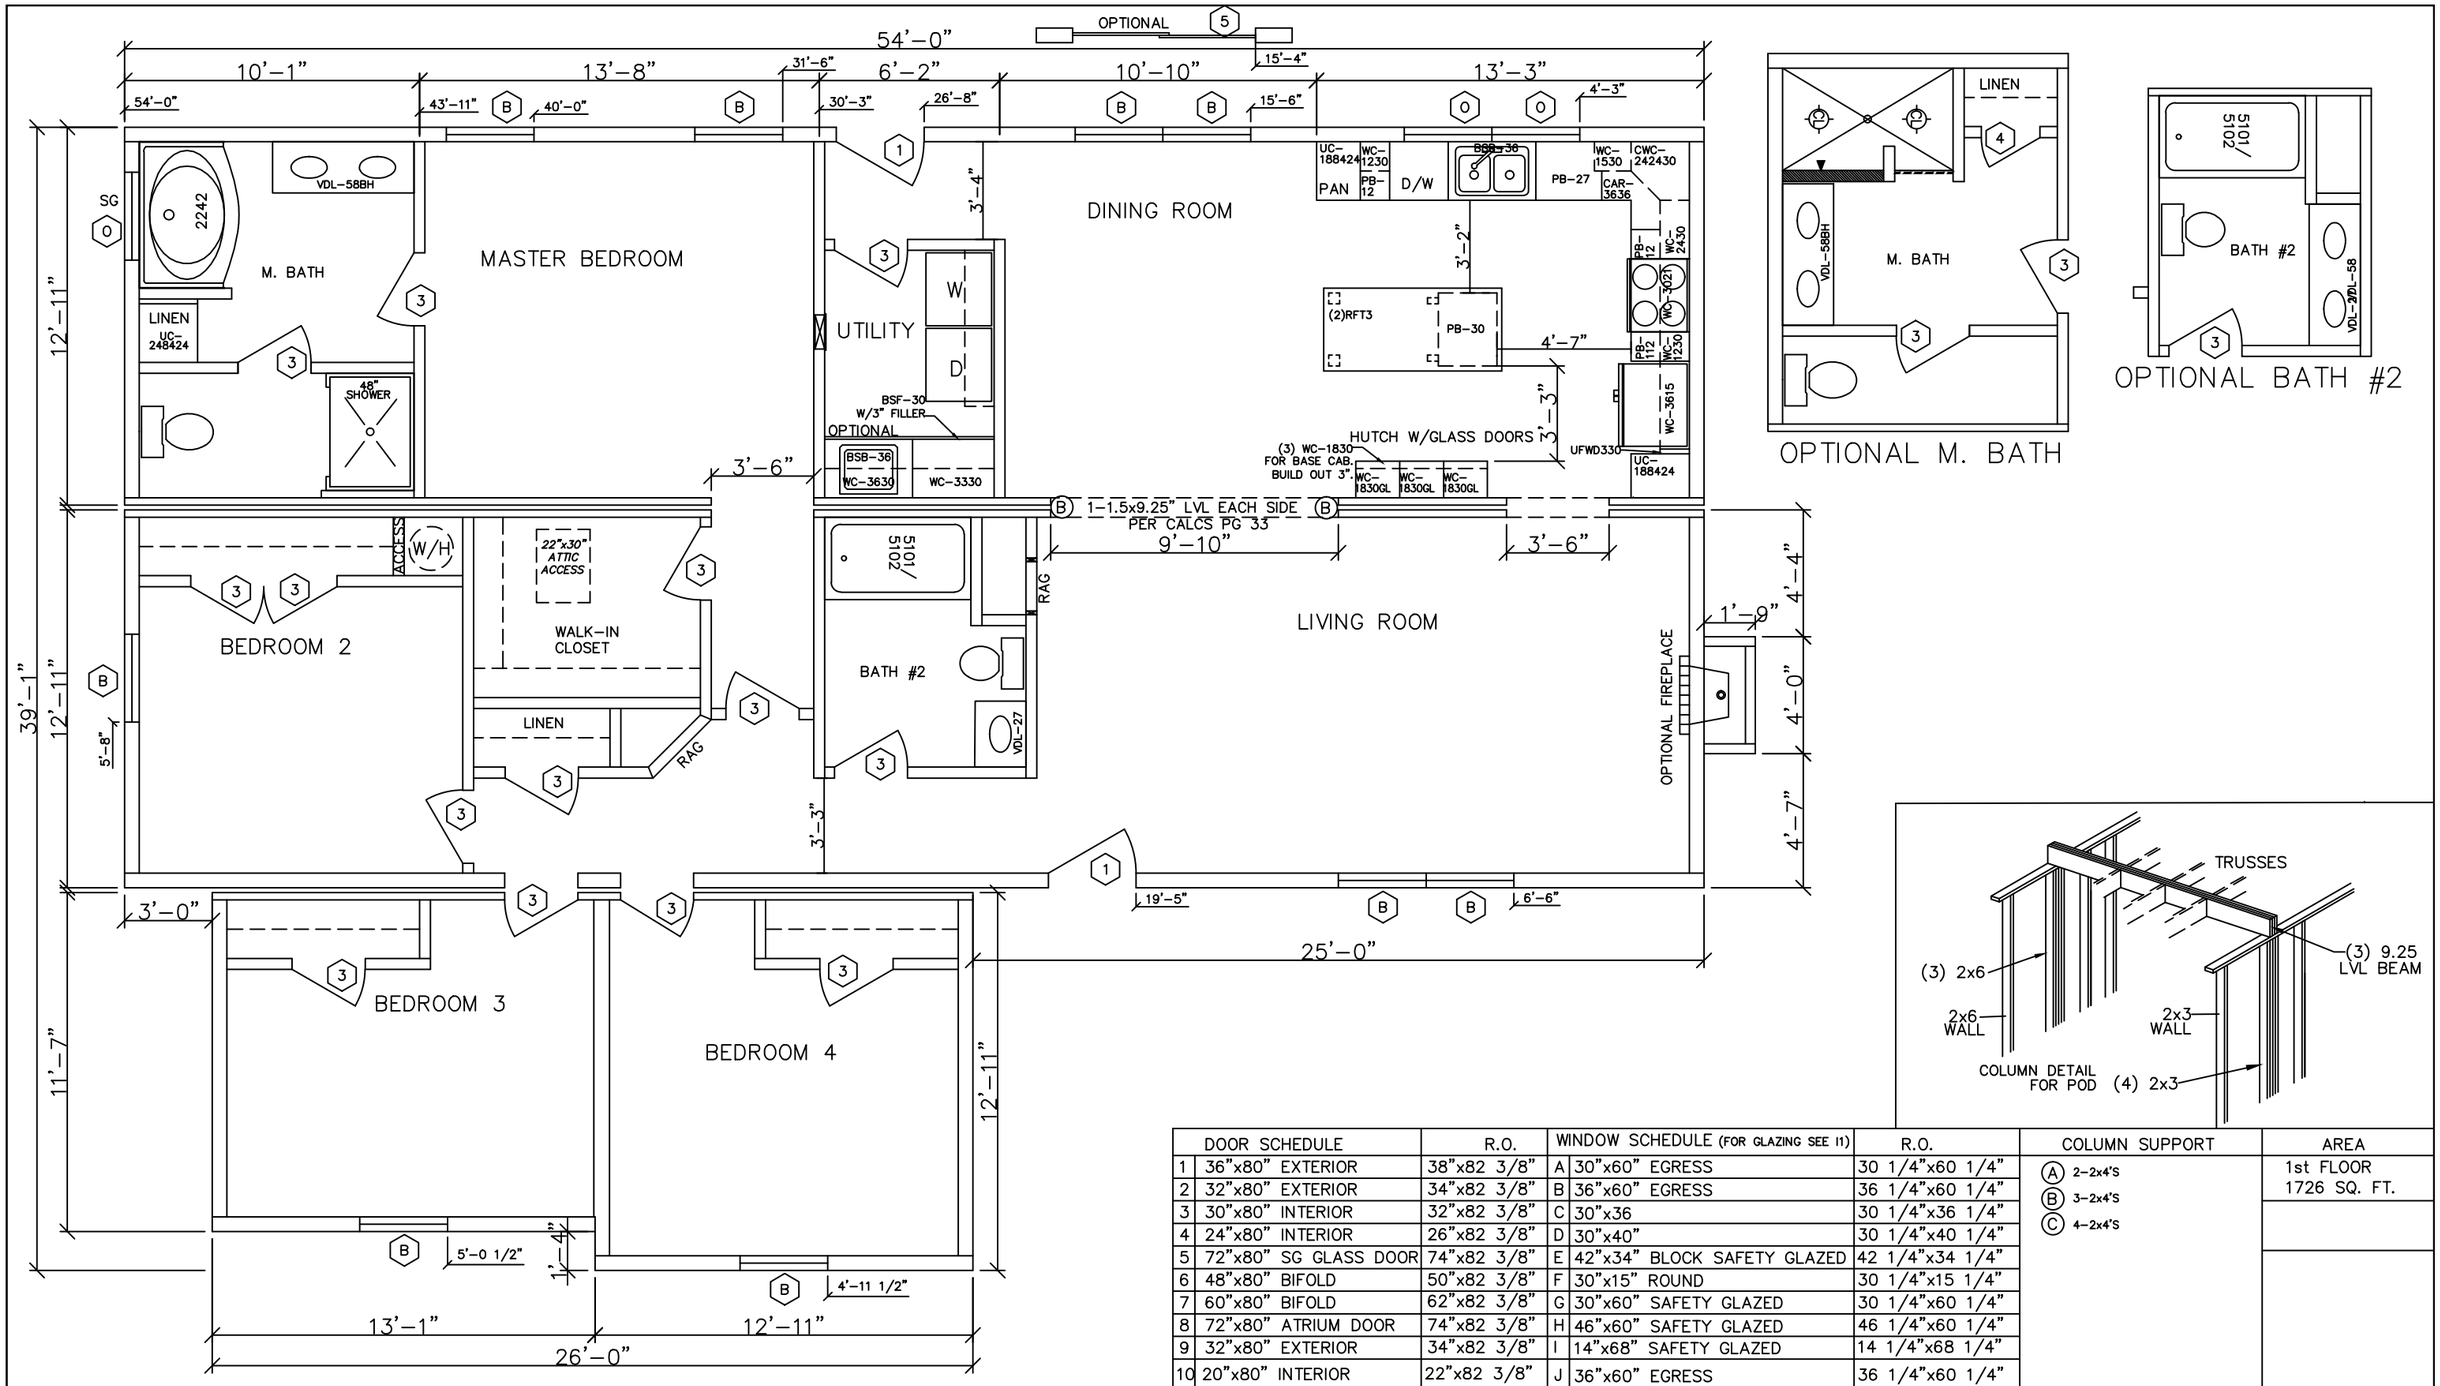

OPTIONAL M. BATH

OPTIONAL BATH #2

	DOOR SCHEDULE	R.O.
1	36"x80" EXTERIOR	38"x82 3/8"
2	32"x80" EXTERIOR	34"x82 3/8"
3	30"x80" INTERIOR	32"x82 3/8"
4	24"x80" INTERIOR	26"x82 3/8"
5	72"x80" SG GLASS DOOR	74"x82 3/8"
6	48"x80" BIFOLD	50"x82 3/8"
7	60"x80" BIFOLD	62"x82 3/8"
8	72"x80" ATRIUM DOOR	74"x82 3/8"
9	32"x80" EXTERIOR	34"x82 3/8"
10	20"x80" INTERIOR	22"x82 3/8"

	WINDOW SCHEDULE (FOR GLAZING SEE 11)	R.O.
A	30"x60" EGRESS	30 1/4"x60 1/4"
B	36"x60" EGRESS	36 1/4"x60 1/4"
C	30"x36	30 1/4"x36 1/4"
D	30"x40"	30 1/4"x40 1/4"
E	42"x34" BLOCK SAFETY GLAZED	42 1/4"x34 1/4"
F	30"x15" ROUND	30 1/4"x15 1/4"
G	30"x60" SAFETY GLAZED	30 1/4"x60 1/4"
H	46"x60" SAFETY GLAZED	46 1/4"x60 1/4"
I	14"x68" SAFETY GLAZED	14 1/4"x68 1/4"
J	36"x60" EGRESS	36 1/4"x60 1/4"
K	36"x62" EGRESS	36 1/4"x62 1/4"
L	30"x54" DORMER	30 1/4"x54 1/4"
M	36"x68" EGRESS	36 1/4"x68 1/4"
N	36"x66" EGRESS	36 1/4"x66 1/4"
O	36"x36"	36 1/4"x36 1/4"
	32"x54" DORMER	32 1/4"x54 1/4"

COLUMN SUPPORT
(A) 2-2x4'S
(B) 3-2x4'S
(C) 4-2x4'S

AREA
1st FLOOR
1726 SQ. FT.

NOTES:
1. SEE ENERGY CALCULATIONS FOR ALLOWABLE WINDOW/DOOR OPTION COMBINATIONS.
2. SEE DESIGN CONFIGURATION FOR HEADERS IN THE DESIGN MANUAL.
3. SEE PAGE MMS1 AND MMS2 IN THE DESIGN MANUAL FOR PLUMBING FIXTURE SCHEDULE.

REVISIONS: A	SCALE: 3/16"=1'-0"	APPROVED BY:	TITLE: FLOOR PLAN	PROJECT NO:
DATE: 12/19/14	DATE: 12/16/14	DRAWN BY: STEVEN A.	MODEL: HBS ELITE SERIES RANCH 3954C	DRAWING NO: MP-5.0

HOLMES BUILDING SYSTEMS, LLC